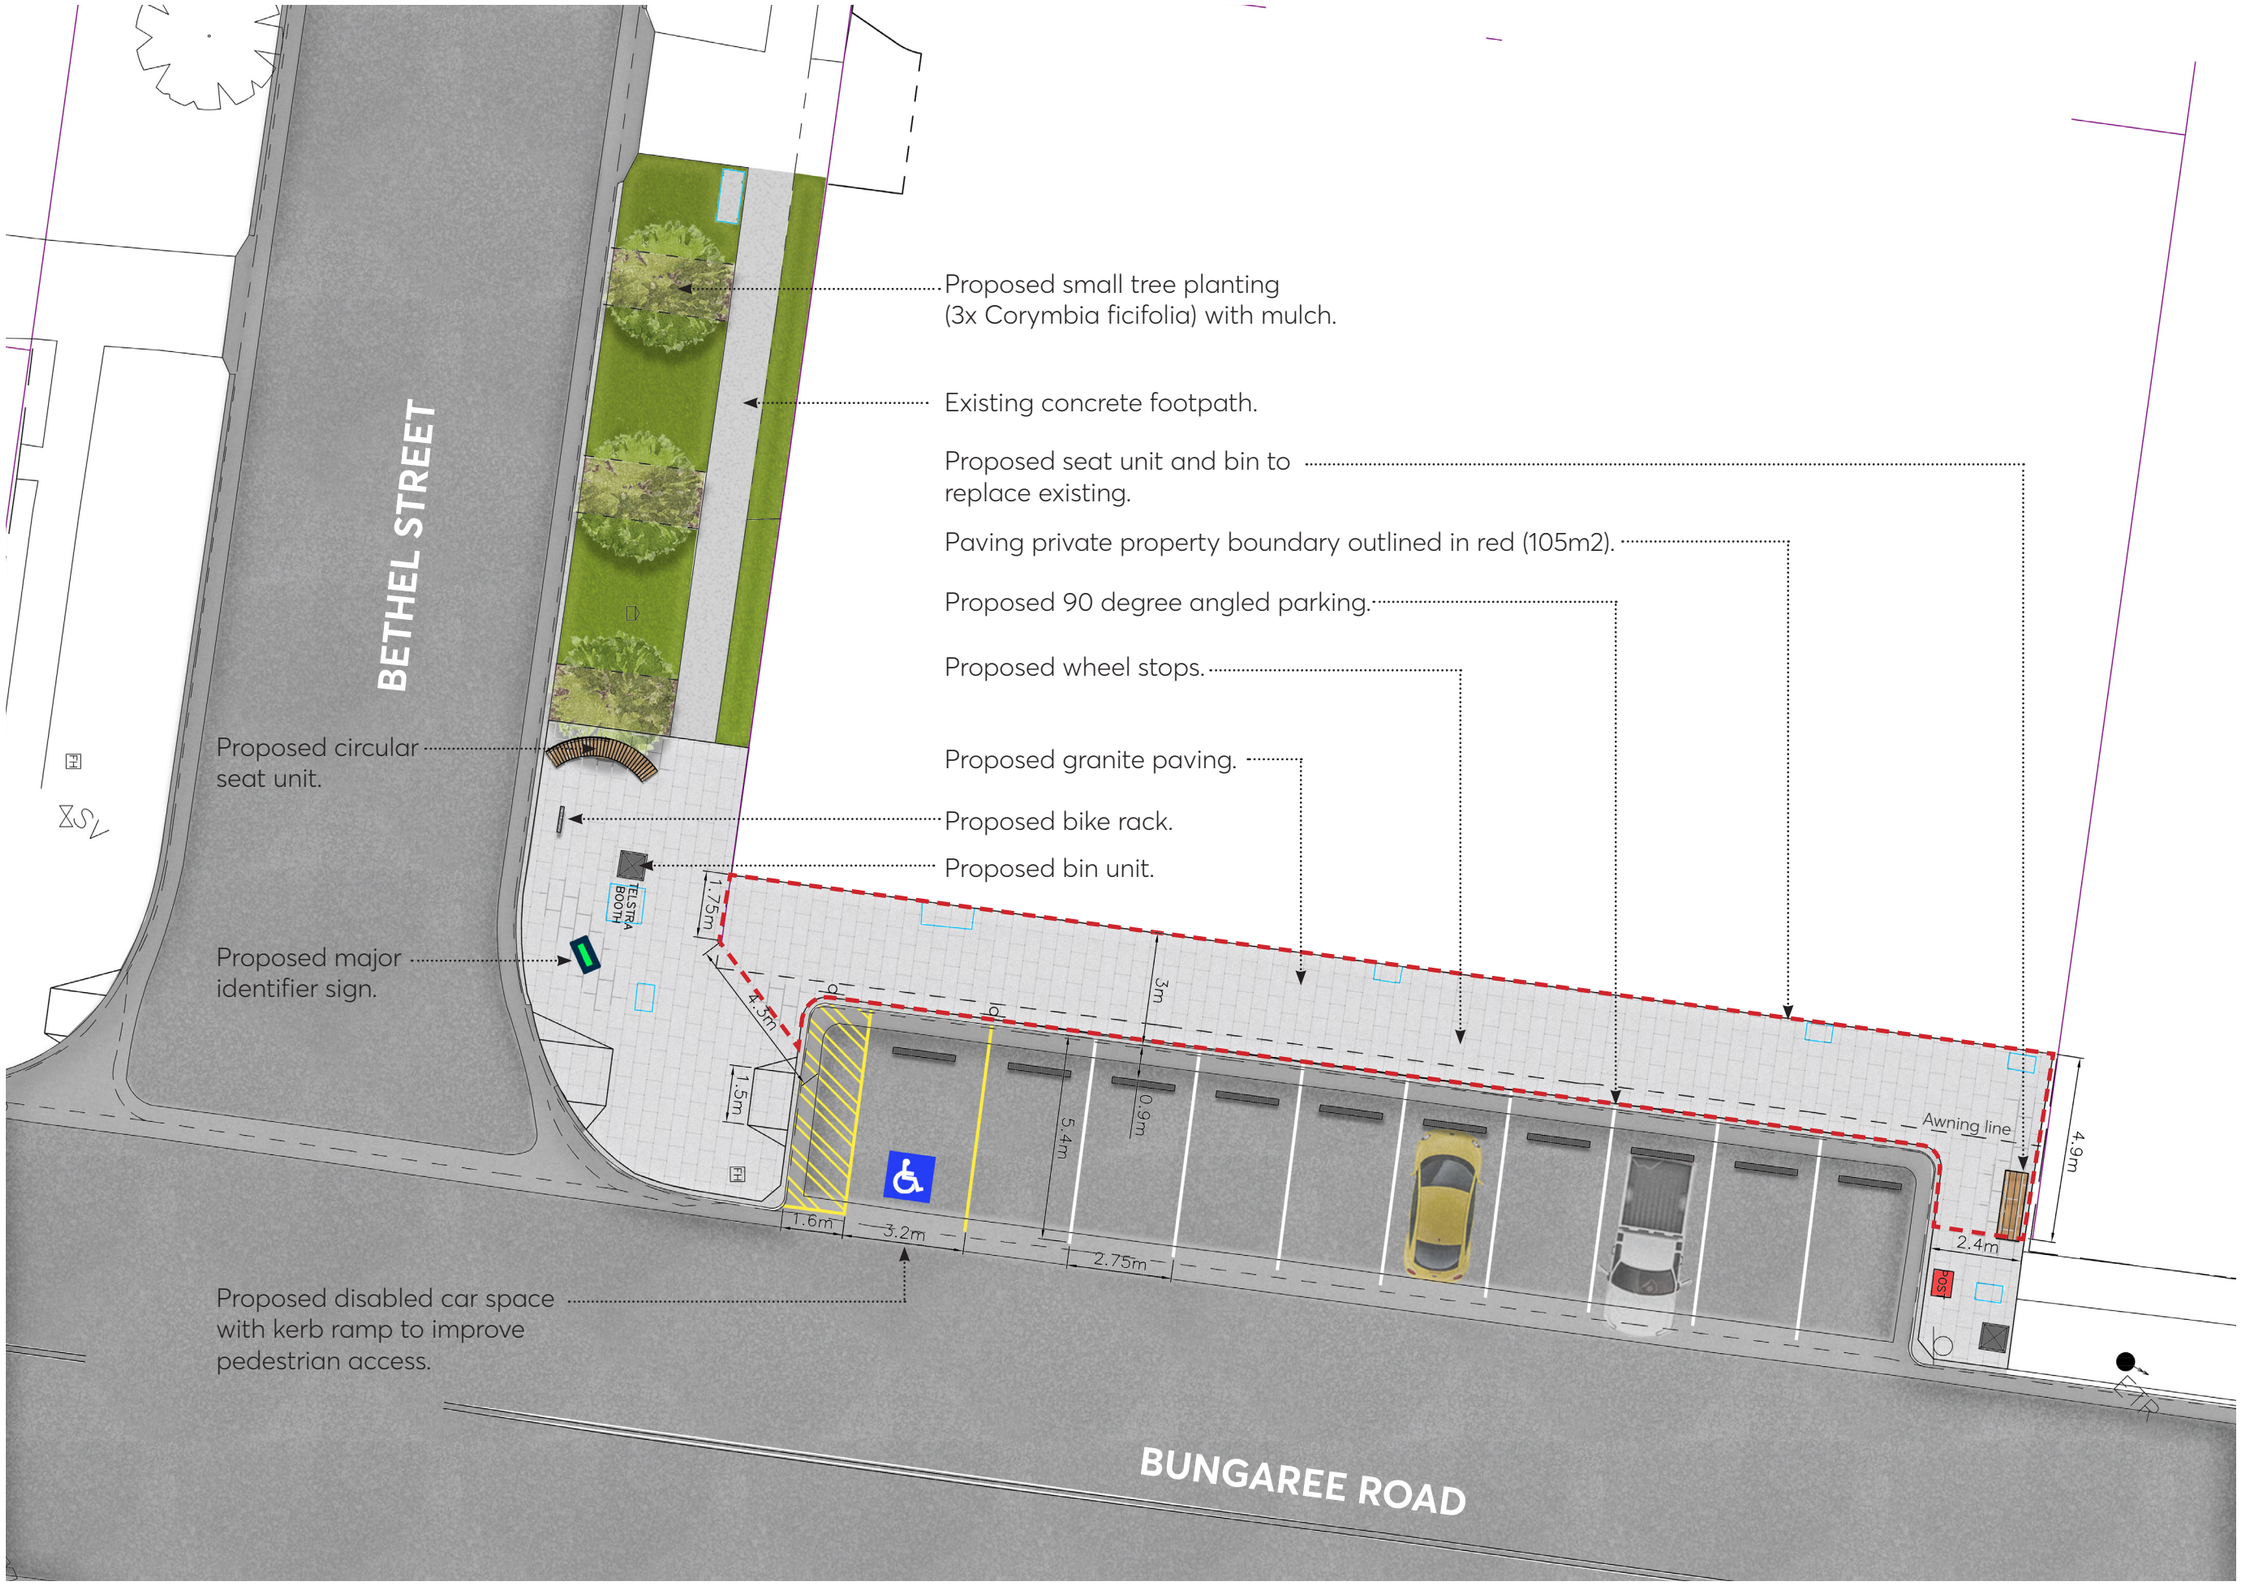

CITY OF PARRAMATTA

BUNGAREE ROAD SHOPS UPGRADE
CONCEPT PLAN

For information only

Revision: B
Date: APRIL 2021

LANDSCAPE ARCHITECTURE
CAPITAL PROJECTS